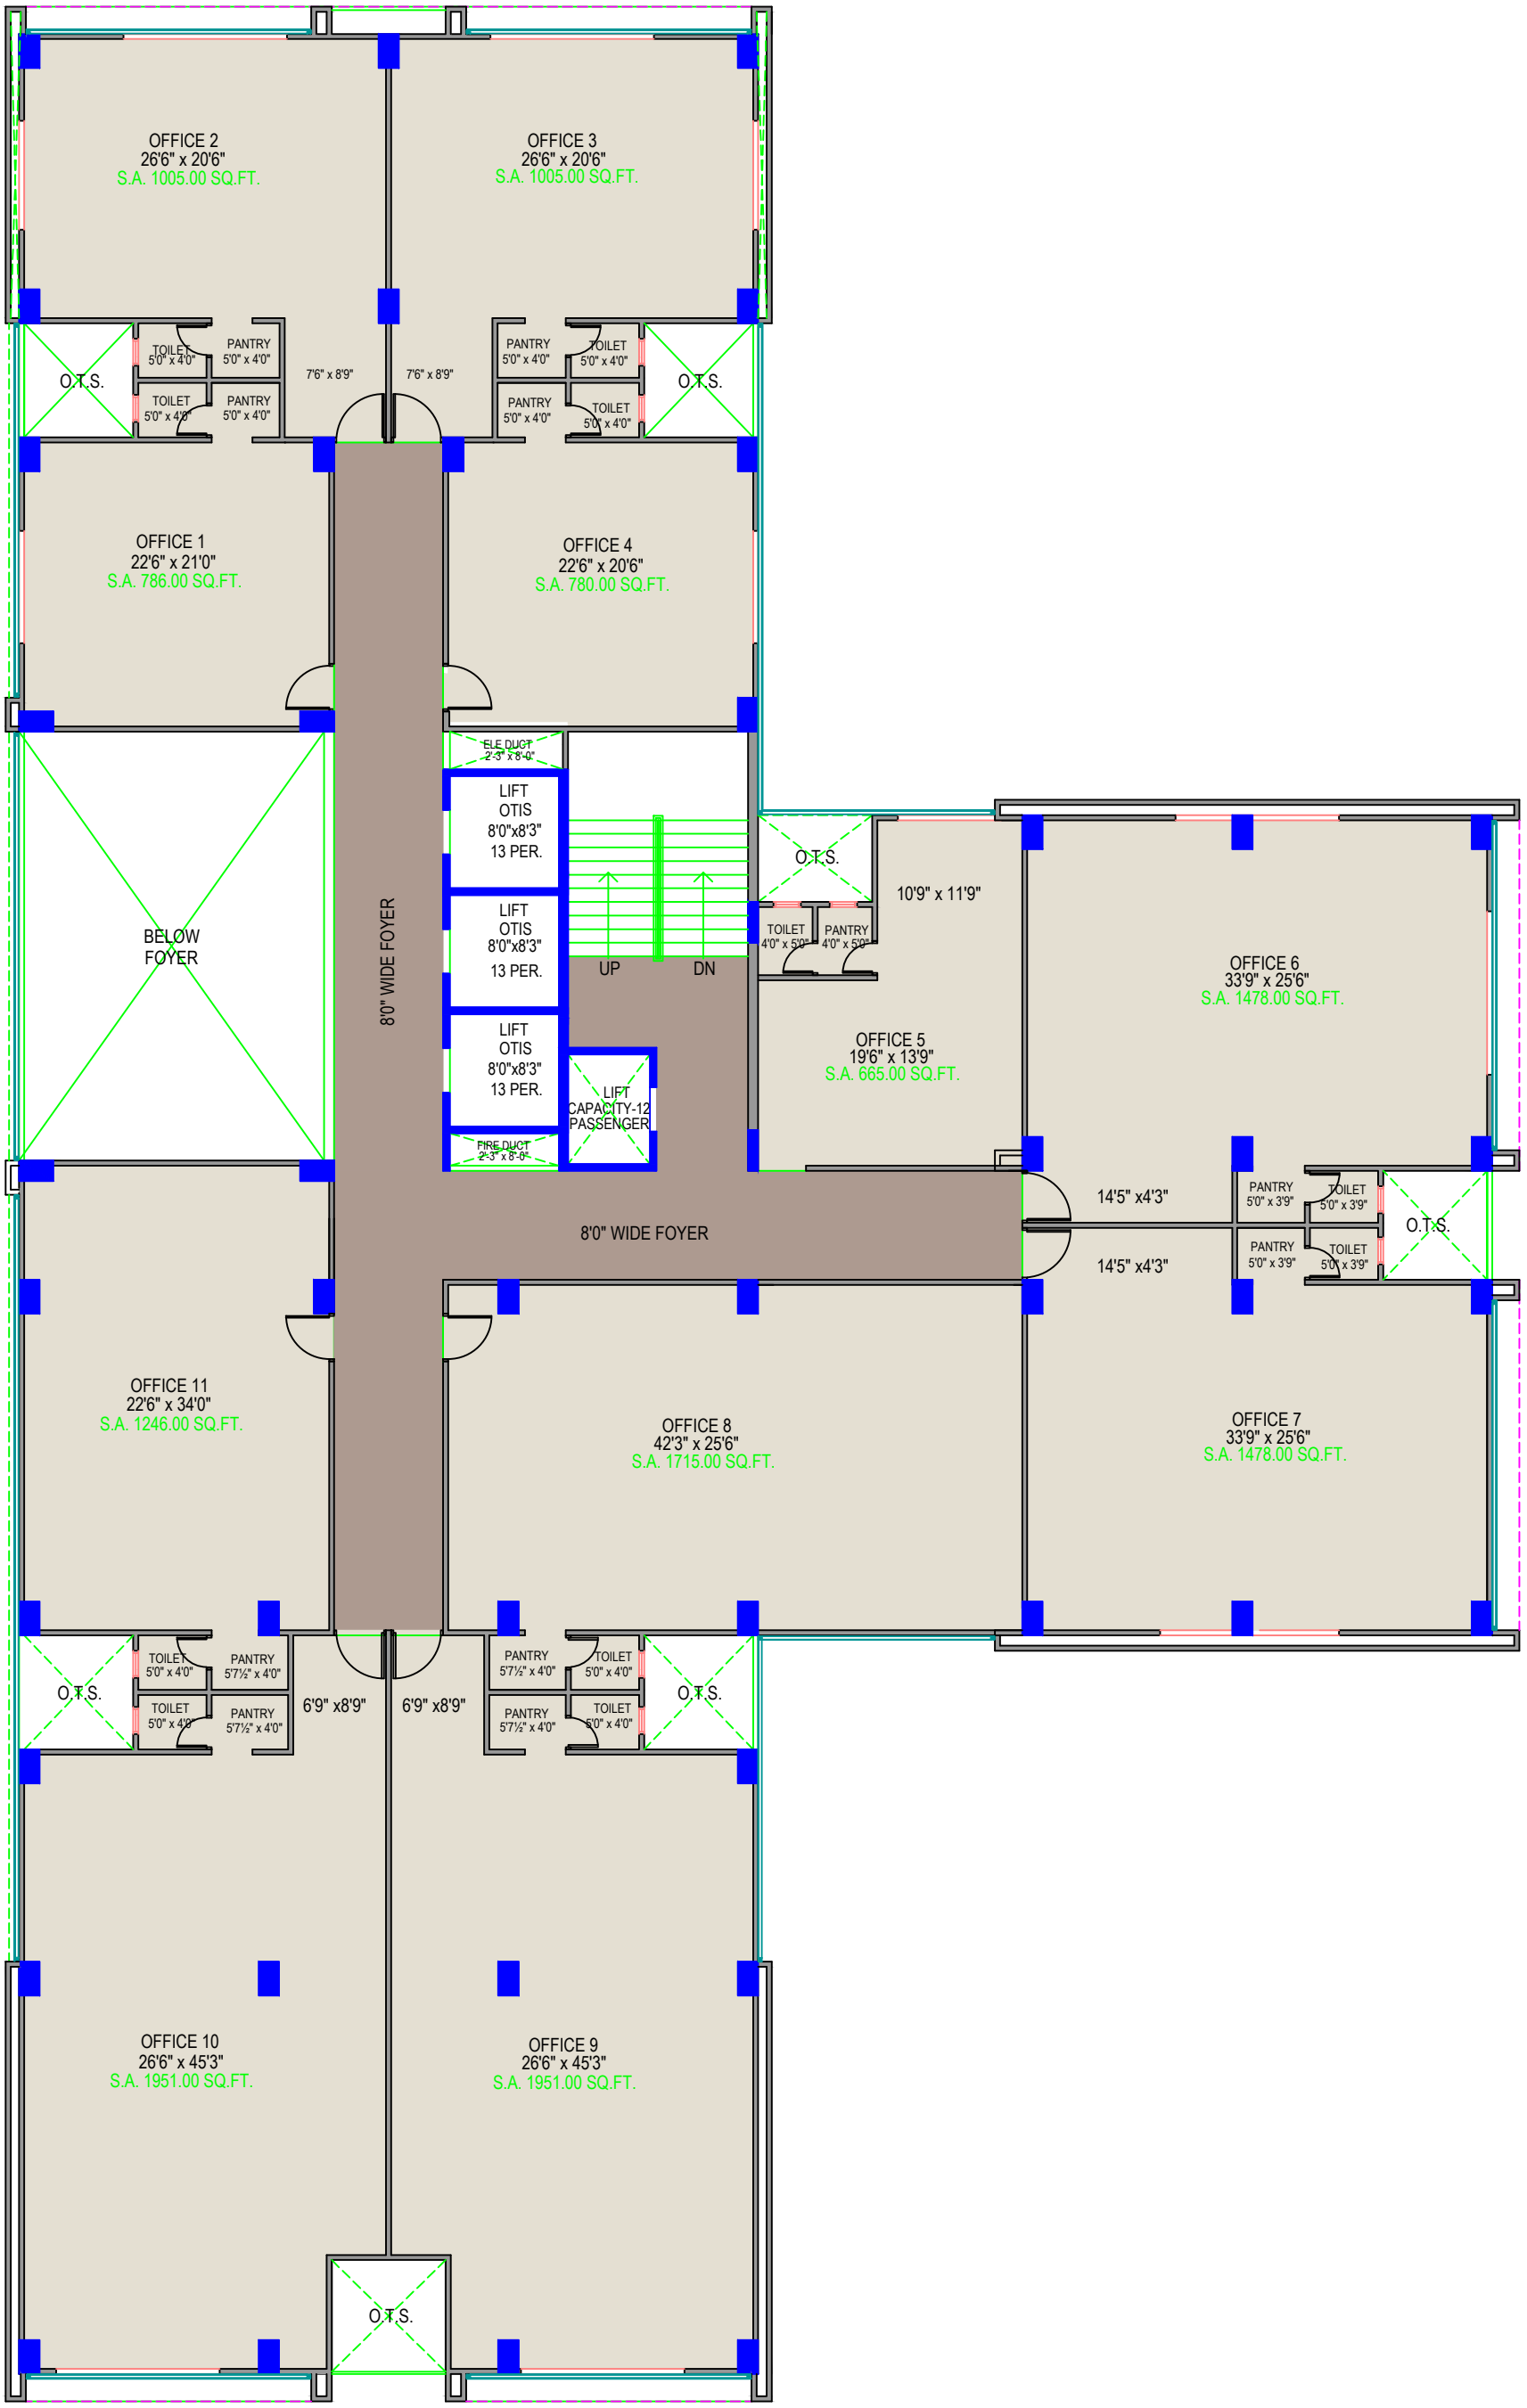

7TH & 8TH FLOOR PLAN	N	PROJECT	ABHISHREE ADROIT	DATE:	25.10.10	DRAWN BY:	Hitesh
COMM. COMPLEX AT SATELLITE		DRG.TITLE	PRESENTATION	SCALE:	N.T.S.	CHKD.BY:	JINESH

99 STUDIO
#:40028361/62
99studiodata@gmail.com